FilmL.A., Inc.
6255 W Sunset Blvd, 12th Floor
Hollywood, CA 90028
t: (213)977-8600 - f: (213)977-8601
www.filmla.com

Summary Information

Permit No: F00149504-A **Type of Permit:** FILMING **Release Date:** 04/03/2019

Production Company DEPUTY PRODUCTIONS, LLC

Insured Company Name DEPUTY PRODUCTIONS, LLC
Contact Phone No. 1 404-900-7815
Contact Phone No. 2
Fax
Address 1385 COLLIER ROAD NW
ATLANTA, Georgia 30318

Production Title DEPUTY

Type of Production TV Pilot -1

Producer James Spies

Director David Ayer

1st AD Doug Plasse

Production Manager Julie Hartley

FilmL.A. Coordinator Michael Gonzalez

Location Manager Michael Haro
Primary Phone Mobile - (424) 220-9443
Secondary Phone

Location Assistant N/A N/A
Primary Phone Mobile - (424) 220-9443
Secondary Phone

Fees

LAUSD STANDARD DEPOSIT	$1,000.00
LAUSD PARKING ELEMENTARY SCHOOL OT HOURS	$300.00
LAUSD PARKING ELEMENTARY SCHOOL FULL DAY	$2,730.00

Total Permit Fee $4,030.00

Number of Locations 1

NOT A PERMIT

FilmL.A., Inc.
6255 W Sunset Blvd, 12th Floor
Hollywood, CA 90028
t: (213)977-8600 - f: (213)977-8601
www.filmla.com

Summary Information — Location

Permit Number	F00149504-A	**Location Manager**	Michael Haro
Production Company	DEPUTY PRODUCTIONS, LLC	Primary Phone	Mobile - (424) 220-9443
Insured Company	DEPUTY PRODUCTIONS, LLC	Secondary Phone	
Production Title	DEPUTY		

Location Address Lower 4th St from S. Concord Av - S. Lorena St, Los Angeles, CA, 90063

Location Type Street

Prep Dates 3/26/2019 - 3/29/2019 07:00 - 19:00 4 days

Film Dates 3/30/2019 - 3/31/2019 03:00 - 23:59 2 days

Strike Dates 4/1/2019 - 4/4/2019 07:00 - 19:00

Open or Closed to the Public Open

Generic Conditions

*Certain service and personnel fees required by jurisdictional agencies are not collected by FilmL.A. Any such fees must be paid directly to the appropriate agency, and a separate invoice will be provided to the permittee.
*LAFD UFSO: Company must contact FilmL.A. for extension of the Uniformed Fire Safety Officers' hours. During normal business hours, UFSO must also inform the LAFD Film desk of the extension.
Community Survey Obtained
FAA (UAS): Failure to adhere to any applicable limitations of UAS usage will result in immediate shutdown of UAS activity
FAA (UAS): UAS may not be operated directly over any person, unless authorized by FAA
FAA (UAS): UAS must be operated at an altitude of no more than 400' above ground level
FAA (UAS): UAS operations may not be conducted during night (1/2 hour prior to sunrise, 1/2 hour after sunset).
FAA (UAS): UAS Operator must conform with all FAA Regulations
FAA: Company must notify Air Operations for LAPD (213-485-2600) and LAFD (818-756-8635) at least 1/2 hour prior to activity.
FAA: Notify LAPD Air Support Division Officer John "Coley" Maddigan at (213) 473.7913 of all aerial activity.
It is unlawful for officers/escorts to enter and hold intersections on a red light. Therefore, escorts shall enter intersections on green lights only.
LAPD Air Support Division has been notified of aerial activity
Must Maintain 5' Clearance on Sidewalks/Walkways
Must maintain local/emergency access
No cast or crew parking on area streets
No crossovers allowed on street without prior approval.
No steps from trailers, trucks or motorhomes may be facing road
Notify LAPD Hollenbeck Division (323) 342-4100 and comm. (213) 978-6552 1/2

NOT A PERMIT

FilmL.A., Inc.
6255 W Sunset Blvd, 12th Floor
Hollywood, CA 90028
t: (213)977-8600 - f: (213)977-8601
www.filmla.com

Summary Information — Location

Permit Number	F00149504-A	**Location Manager**	Michael Haro
Production Company	DEPUTY PRODUCTIONS, LLC	Primary Phone	Mobile - (424) 220-9443
Insured Company	DEPUTY PRODUCTIONS, LLC	Secondary Phone	
Production Title	DEPUTY		

hour prior to any gunfire, brandishing weapons, special effects or simulated emergency or criminal activity.
Number of uniformed officers listed on the permit is a minimum requirement. Permittee remains responsible for deploying a sufficient number of uniformed officers to provide traffic and crowd control to ensure the safety of the film crew and the public.
Traffic control must be done in accordance w/MUTCD
Traffic Officers Required
Uniformed officers shall have a copy of the film permit in their possession and are required to confirm that all traffic control signage devices are in place.

Please see attached documents
149504_FULL_4TH_GRAND VISTA_3RD PL_FULL_LORENA_6TH_.pdf
Agent letter.pdf

Equipment on Location

Type	Quantity
5 or 10 ton trucks	10
Catering Truck	1
Condors	2
Cranes	2
Cube Trucks	3
Honey Wagons	1
Picture vehicles	30
Portable restrooms	1
Scissor Lifts	1
Semi Trucks	10
Stakebed Trucks	5
Trailers	10
Vans	5

Personnel on Location

Type	Quantity
Cast	5
Crew	100
Extras	20
LA City UFSO assigned	44832
Off-Duty/Retired LAPD Officer(s)	2

Filming Activities
Brandishing weapons; Drive ups & away; Emergency vehicles with flashing lights; Equipment on sidewalk, in curb lane & across street; Exterior Dialogue; Intermittent pedestrian control; Intermittent traffic control - 2 minutes standard; Talent in police uniforms; foot chase, full load automatic and single shot gunfire, Crime Scene, Homeless encampment, Graffiti on bridge columns (Which will be painted back), Actors and background dressed as police, emergency personnel, and gang members, ; crash site, foot chase, Overnight equipment parking and set dec staging, temporary set construction; GripTrix for driving shots ;

Gunfire

Shot Type	Load Type	No. Takes Per Day	No. Times Per Take

NOT A PERMIT

FilmL.A., Inc.
6255 W Sunset Blvd, 12th Floor
Hollywood, CA 90028
t: (213)977-8600 - f: (213)977-8601
www.filmla.com

Summary Information — Location

Permit Number F00149504-A
Production Company DEPUTY PRODUCTIONS, LLC
Insured Company DEPUTY PRODUCTIONS, LLC
Production Title DEPUTY

Location Manager Michael Haro
Primary Phone Mobile - (424) 220-9443
Secondary Phone

Exterior Automatic	Full Load	15 - 20	15 - 20
Exterior Single Shot	Full Load	15 - 20	15 - 20

Special Effects: F/X Permit # 28250

Type	No. Times Per Day	No. Takes Per Take
Squibs	15 - 20	15 - 20

Description of F/X Scene: CAR TO CAR SHOOTOUT WITH ACTORS AND STUNTS, MULTIPLE TAKES, DROPPING A VAN FROM A BRIDGE, BODY HITS ON ACTORS AND STUNTS, MULTIPLE TAKES, BULLET HITS ON CARS AND SET DRESSING, MULTIPLE TAKES.

Jurisdiction **Political:** Los Angeles City - Council District 14 **Police:** Los Angeles Police Department **Fire:** Los Angeles City

Thomas Guide **Page:** 635 **Grid:** C6

Approvals FILML.A. SCHOOLS Molly Calhoun

Coordinator Note 2 UFSOs REQUIRED - 2 UNITS
3/30 0700-2000
3/31 0700-2000

UNIT 1
START AT
Lower 4th St from S. Concord Av - S. Lorena St, Los Angeles, CA, 90063
FOLLOW TO
S. Lorena St, E.2nd St - E 6th St, Los Angeles, CA, 90023
FOLLOW TO
4th St St, Fresno St - 3rd Pl, Los Angeles, CA, 90023
FOLLOW TO
Alley parallel to S Lorena St (East of Lorena St) Between Lanfranco St and 4th Street, Los Angeles, CA, 90023

UNIT 2
START AT
Guirado St, Euclid Ave -Mott St
FOLLOW TO
Camulos St, Oregon St to Inez St

NOT A PERMIT

FilmL.A., Inc.
6255 W Sunset Blvd, 12th Floor
Hollywood, CA 90028
t: (213)977-8600 - f: (213)977-8601
www.filmla.com

Summary Information — Location

Permit Number	F00149504-A	**Location Manager**	Michael Haro
Production Company	DEPUTY PRODUCTIONS, LLC	Primary Phone	Mobile - (424) 220-9443
Insured Company	DEPUTY PRODUCTIONS, LLC	Secondary Phone	
Production Title	DEPUTY		

FOLLOW TO
Oregon St, Euclid to Orme St
FOLLOW TO
Orme St, Oregon St - 50 Feet North of Guirado
FOLLOW TO
Intersection of Mott St and Guirado
FOLLOW TO
Mott St, Guirado St - Whittier Blvd, Los Angeles, CA, 90023
FOLLOW TO
Alley between Guirado St & Oregon St
FOLLOW TO
S Evergreen Ave, E 6th St - Guirado St

Coordinator Note Rider A is a no-charge rider collecting LAUSD fees

Parking

Base Camp
Location Type : Other Location
THEODORE ROOSEVELT HIGH SCHOOL
456 S. Mathews Street, Los Angeles, CA, 90033

Crew Parking
Location Type : Other Location
HOLLENBECK MIDDLE SCHOOL
2510 E 6th St, Los Angeles, CA, 90023

Parking Notes
806 Euclid for displaced residents

Roosevelt High School 456 S. Matthews St. L.A., CA 90033
DATES: 3/30 and 3/31 from 5am to 10pm
ACTIVITY: CREW PARKING

Hollenbeck Middle School 2510 E. 6th St. L.A., CA 90023
DATES: FRIDAY, 3/30 4AM THROUGH SUNDAY, 3/31 AT 10PM
BASE CAMP PARKING & OVERFLOW
CATERING ON 3/30 AND 3/31

NOT A PERMIT

DETOUR

CMS
ROAD CLOSED
3/30, 3/31,
5A-3P
3 DAYS IN ADVANCE

DETAIL "C"
SEE SHEET 03

DETAIL "A"
SEE SHEET 02

DETAIL "A"
SEE SHEET 02

CMS
ROAD CLOSED
3/30, 12A
TO
3/31, 11P
3 DAYS IN ADVANCE

DETAIL "A-1"
SEE SHEET 05

DETAIL "B-1"
SEE SHEET 06

DETAIL "F"
SEE SHEET 04

CMS
4TH ST
CLOSED
AT
3RD PL
USE
DETOUR
---->

CMS
4TH ST
CLOSED
AT
GRAND VISTA
USE
DETOUR
<----

CMS
ROAD CLOSED
3/30, 12A
TO
3/31, 11P
3 DAYS IN ADVANCE

CMS
ROAD CLOSED
3/30, 12A
TO
3/31, 11P
3 DAYS IN ADVANCE

DETAIL "B-1"
SEE SHEET 07

DETAIL "B"
SEE SHEET 02

CMS
ROAD CLOSED
3/30, 12A
TO
3/31, 11P
3 DAYS IN ADVANCE

DETAIL "D"
SEE SHEET 03

CMS
ROAD CLOSED
3/30, 3/31,
5A-3P
3 DAYS IN ADVANCE

DETAIL "D"
SEE SHEET 03

CMS
LORENA
CLOSED
AT
6TH ST
FWY
ACCESS
ONLY
USE
DETOUR
---->

Permit #F00149504-A

NOT A PERMIT

1. ALL SIGNING, DELINEATORS, CONES, BARRICADES, ETC, SHALL CONFORM TO THE STATE OF CALIFORNIA DEPARTMENT OF TRANSPORTATION (CALTRANS) STANDARD PLANS AND STANDARD SPECIFICATIONS, CALIFORNIA M.U.T.C.D. AND ALL ADDENDUMS THERTO AND AS SHOWN ON THESE PLANS.
2. WITH TRAFFIC SIGNALS OR CROSSWALKS.
3. CONES SHALL BE 28" MINIMUM HEIGHT REFLECTORIZED SLEEVES.

GENERAL NOTES

LEGEND:

- ADVANCE WARNING SIGN
- TYPE III BARRICADE
- SIGN ON TYPE III BARRICADE
- SIGN ON TYPE I BARRICADE
- 28" TRAFFIC CONE – REFLECTIVE
- FLASHING ARROW SIGN (FAS)
- CLOSURE/WORK AREA

FILM LA COORDINATOR: MICHAEL GONZALEZ
FILM LA PERMIT # F-149504
FULL CLOSURE OF 4TH(BRIDGE) ST, CONCORD-LORENA, 3/30, 1201AM-3/31 ,11PM
FULL CLOSURE OF LORENA, 5TH-2ND ST, 3/10, 1201AM-3/31, 10PM
FULL CLOSURE OF 4TH ST, CONCORD-LORENA, 3/30, & 3/31, 0400-2300
FULL CLOSURE OF BERNAL, 4TH ST EAGLE ST 3/30, & 3/31, 0400-2300

PROJECT/SHEET TITLE: FULL CLOSURE OF LORENA ST, 1ST-6TH ST, 3/30, & 3/31, 0500-2000 FULL CLOSURE OF 4TH(BRIDGE) ST, GRANDE VISTA- 3RD PL, 3/30, & 3/31, 0500-2000 FULL CLOSURE OF ALLEY EAST OF LORENA, LANFRANCO-4TH ST 3/30, & 3/31, 0500-2000 FULL CLOSURE OF 5TH ST, LORENA-STUDILLO AVE 3/30, & 3/31, 0500-2000 FULL CLOSURE OF EAGLE ST, LORENA-STUDILLO AVE 3/30, & 3/31, 0500-2000 FULL CLOSURE OF LANFRANCO, LORENA-STUDILLO AVE 3/30, & 3/31, 0500-2000	DATE: 3/14/2019 SCALE: NOT TO SCALE DRAWN BY: IR CHECKED BY: JVJ PROJECT NO.: JOB NO.: FILE NO.: SHEET NO.: 01 OF 07
COMPANY/CONTACT: DEPUTY PRODUCTIONS "DEPUTY" MICHAEL HARO (424) 220-9443	

APPROVED BY:

NAME/SIGNATURE TITLE DATE

NAME/SIGNATURE TITLE DATE

NAME/SIGNATURE TITLE DATE

REVISIONS			
NO.:	DATE:	DESCRIPTION:	BY:

ROAD WORK AHEAD W20-1 | ROAD CLOSED AHEAD W20-3 | DETOUR AHEAD W20-2 | RIGHT LANE CLOSED AHEAD C20(RT OR LT) | LANE CLOSED C30(CA) | R3-1 R3-2 | W1-6(RT) | ROAD CLOSED R11-2 | W12-1 | DETOUR M4-10(RT) DETOUR M4-10(LT) | DETOUR SC3 | NO LOCAL ACCESS ONLY R3-1 SP1 | NO LOCAL ACCESS ONLY R3-2 SP1 | ROAD CLOSED TO THRU TRAFFIC R11-4

Y:\Plans\Los Angeles\149504_FULL_4TH_GRAND VISTA_3RD PL_FULL_LORENA_6TH_.dwg

DETAIL "A"

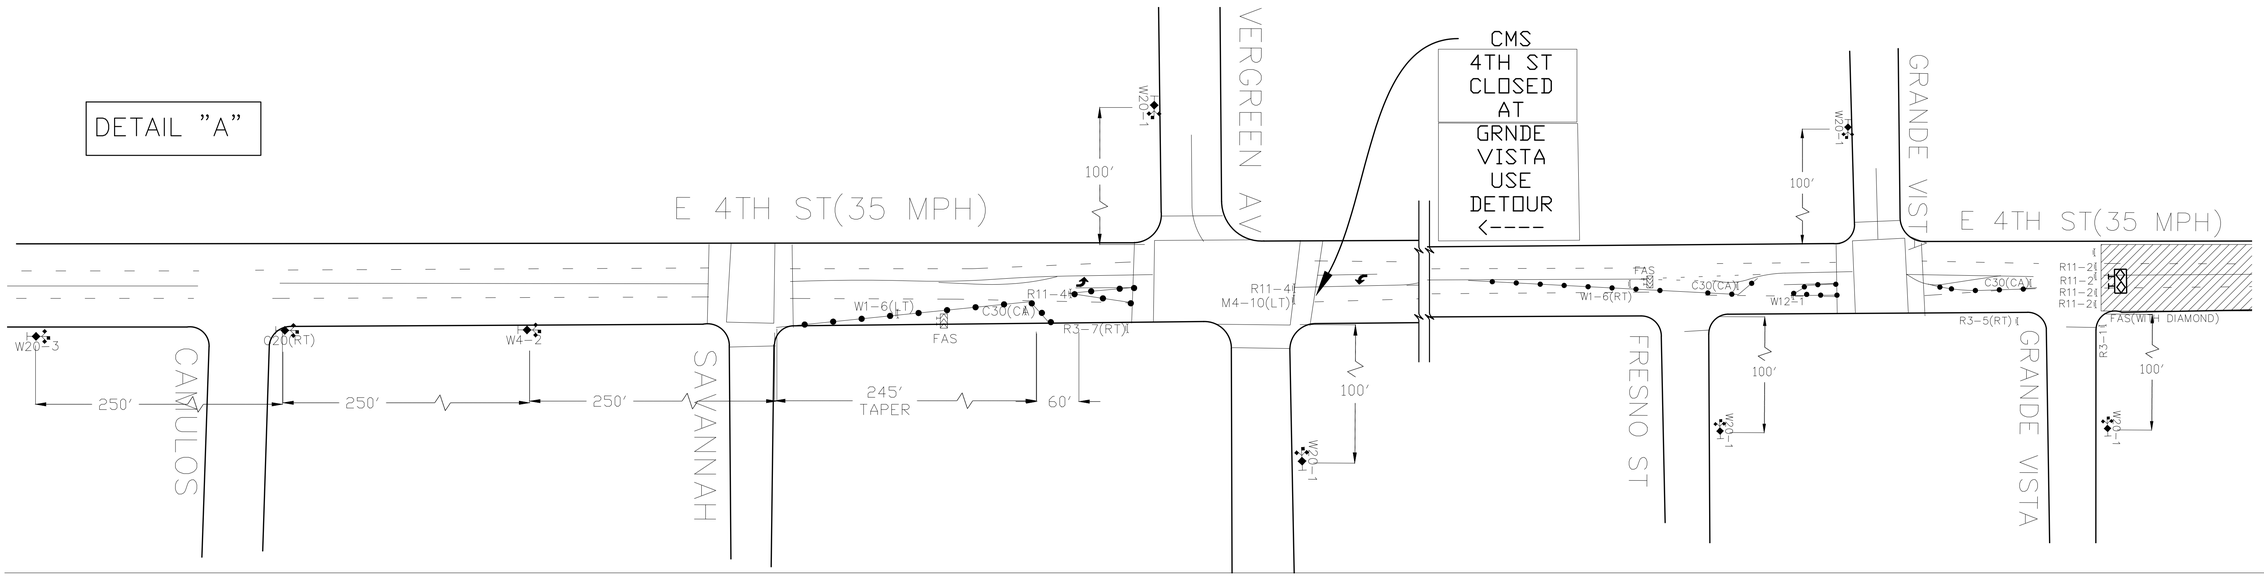

DETAIL "B"

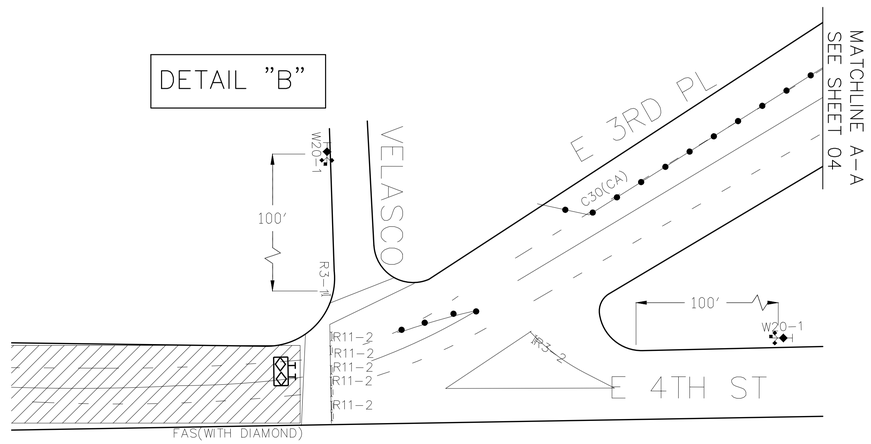

Permit #F00149504-A

LEGEND:

- ADVANCE WARNING SIGN
- TYPE III BARRICADE
- SIGN ON TYPE III BARRICADE
- SIGN ON TYPE I BARRICADE
- 28" TRAFFIC CONE – REFLECTIVE
- FLASHING ARROW SIGN (FAS)
- CLOSURE/WORK AREA

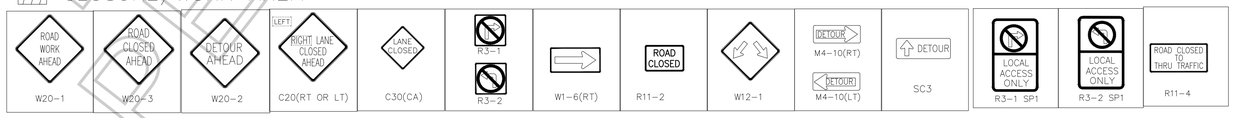

NOT A PERMIT

FILM LA COORDINATOR: MICHAEL GONZALEZ
FILM LA PERMIT # F-149504
FULL CLOSURE OF 4TH(BRIDGE) ST, CONCORD-LORENA, 3/30, 1201AM-3/31 ,11PM
FULL CLOSURE OF LORENA, 5TH-2ND ST, 3/10, 1201AM-3/31, 10PM
FULL CLOSURE OF 4TH ST, CONCORD-LORENA, 3/30, & 3/31, 0400-2300
FULL CLOSURE OF BERNAL. 4TH ST EAGLE ST 3/30, & 3/31, 0400-2300

PROJECT/SHEET TITLE: FULL CLOSURE OF LORENA ST, 1ST-6TH ST, 3/30, & 3/31, 0500-2000 FULL CLOSURE OF 4TH(BRIDGE) ST, GRANDE VISTA- 3RD PL, 3/30, & 3/31, 0500-2000 FULL CLOSURE OF ALLEY EAST OF LORENA, LANFRANCO-4TH ST 3/30, & 3/31, 0500-2000 FULL CLOSURE OF 5TH ST, LORENA-STUDILLO AVE 3/30, & 3/31, 0500-2000 FULL CLOSURE OF EAGLE ST, LORENA-STUDILLO AVE 3/30, & 3/31, 0500-2000 FULL CLOSURE OF LANFRANCO, LORENA-STUDILLO AVE 3/30, & 3/31, 0500-2000	DATE:	3/14/2019
	SCALE:	1"=50'
	DRAWN BY:	IR
	CHECKED BY:	JVJ
	PROJECT NO.:	
COMPANY/CONTACT: DEPUTY PRODUCTIONS "DEPUTY" MICHAEL HARO (424) 220-9443	JOB NO.:	
	FILE NO.:	
	SHEET NO.:	02 OF 07

APPROVED BY:

NAME/SIGNATURE TITLE DATE

NAME/SIGNATURE TITLE DATE

NAME/SIGNATURE TITLE DATE

REVISIONS			
NO.:	DATE:	DESCRIPTION:	BY:

Y:\Plans\Los Angeles\149504_FULL_4TH_GRAND VISTA_3RD PL_FULL_LORENA_6TH_.dwg

LEGEND:

- ADVANCE WARNING SIGN
- TYPE III BARRICADE
- SIGN ON TYPE III BARRICADE
- SIGN ON TYPE I BARRICADE
- 28" TRAFFIC CONE – REFLECTIVE
- FLASHING ARROW SIGN (FAS)
- CLOSURE/WORK AREA

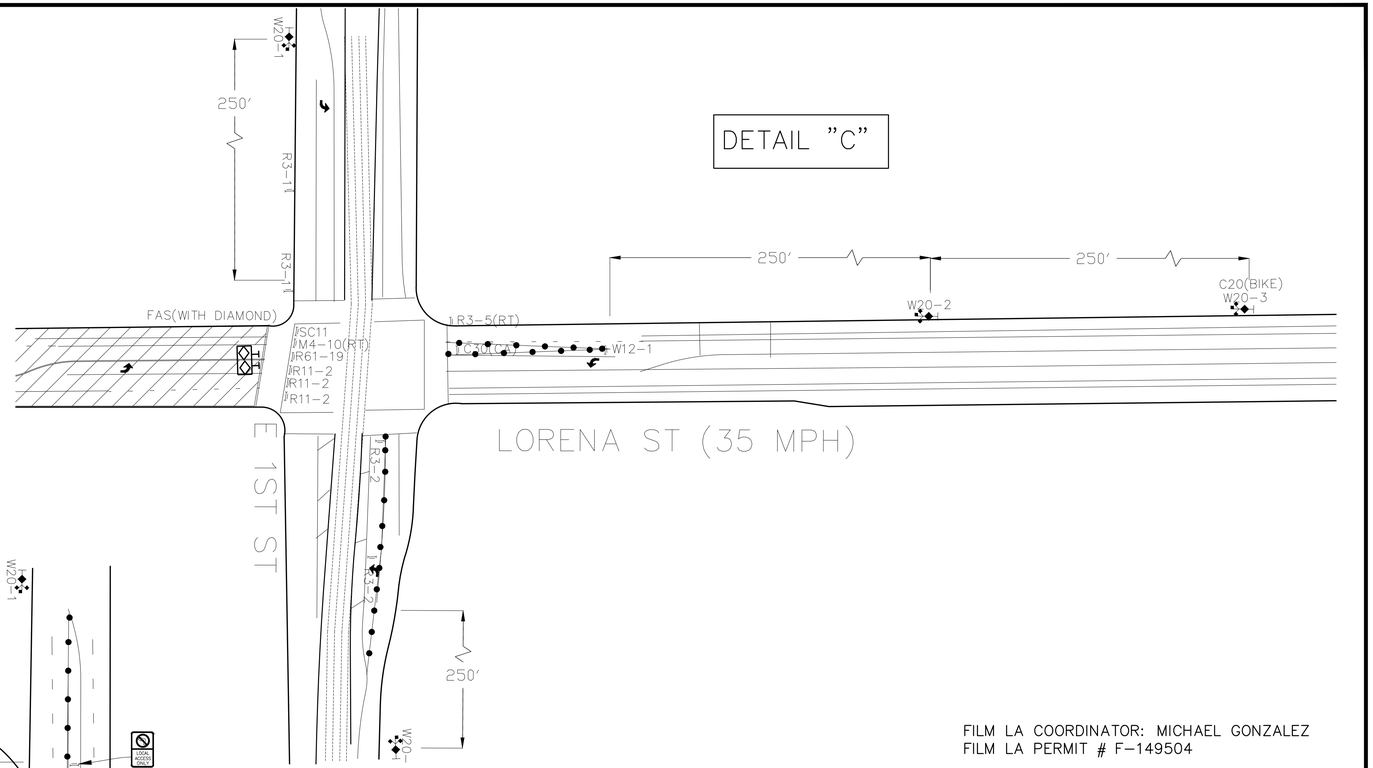

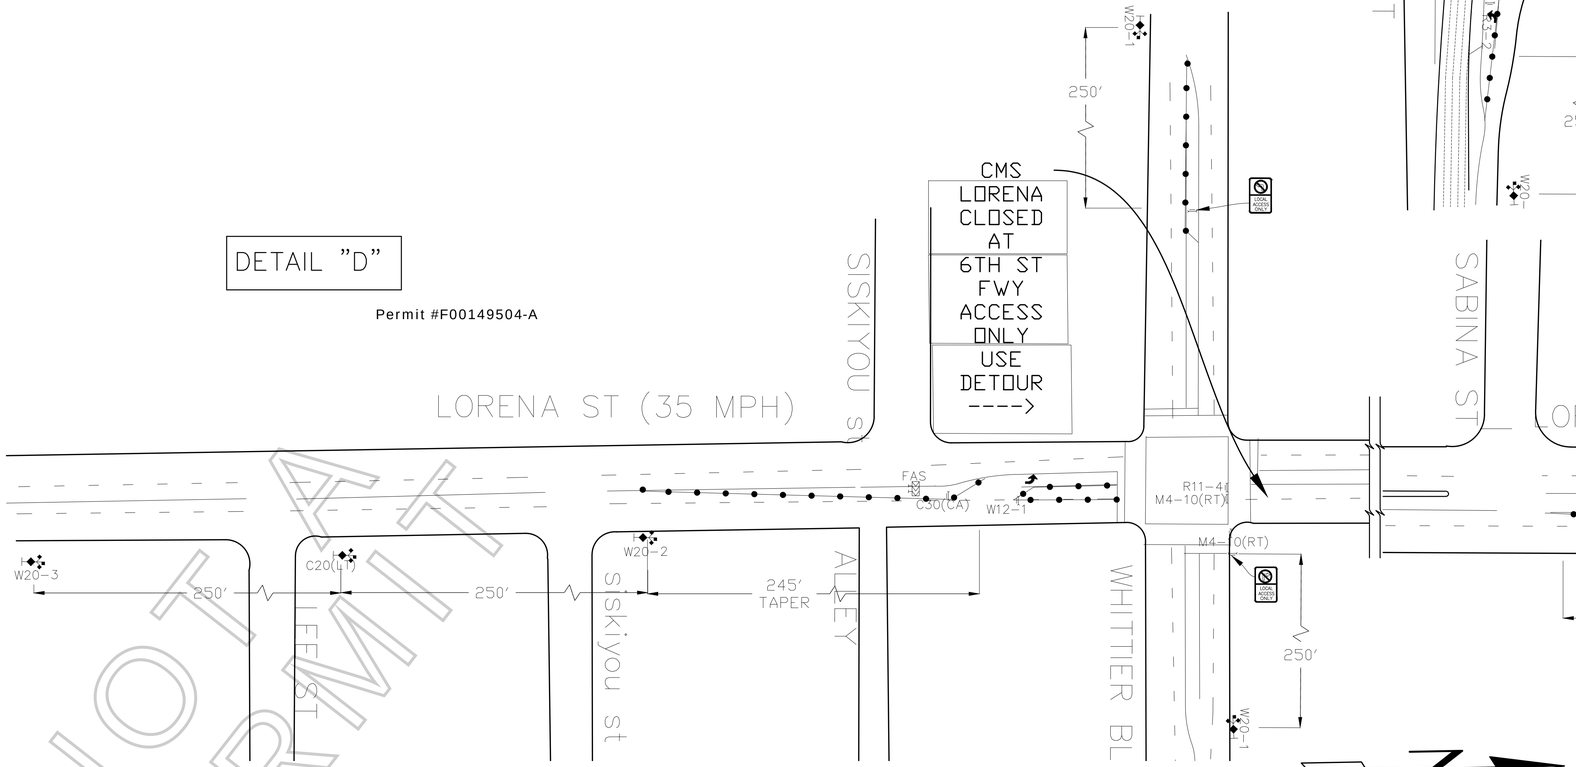

FILM LA COORDINATOR: MICHAEL GONZALEZ
FILM LA PERMIT # F-149504

FULL CLOSURE OF 4TH(BRIDGE) ST, CONCORD-LORENA, 3/30, 1201AM-3/31 ,11PM
FULL CLOSURE OF LORENA, 5TH-2ND ST, 3/10, 1201AM-3/31, 10PM
FULL CLOSURE OF 4TH ST, CONCORD-LORENA, 3/30, & 3/31, 0400-2300
FULL CLOSURE OF BERNAL. 4TH ST EAGLE ST 3/30, & 3/31, 0400-2300

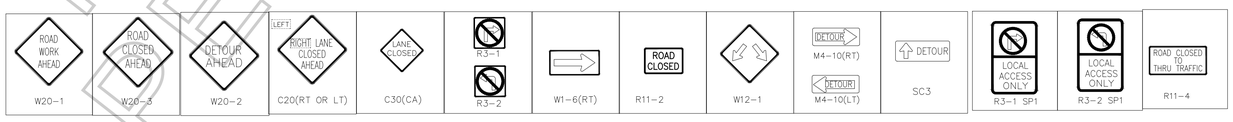

PROJECT/SHEET TITLE: FULL CLOSURE OF LORENA ST, 1ST-6TH ST, 3/30, & 3/31, 0500-2000
FULL CLOSURE OF 4TH(BRIDGE) ST, GRANDE VISTA- 3RD PL, 3/30, & 3/31, 0500-2000
FULL CLOSURE OF ALLEY EAST OF LORENA, LANFRANCO-4TH ST 3/30, & 3/31, 0500-2000
FULL CLOSURE OF 5TH ST, LORENA-STUDILLO AVE 3/30, & 3/31, 0500-2000
FULL CLOSURE OF EAGLE ST, LORENA-STUDILLO AVE 3/30, & 3/31, 0500-2000
FULL CLOSURE OF LANFRANCO, LORENA-STUDILLO AVE 3/30, & 3/31, 0500-2000

COMPANY/CONTACT: DEPUTY PRODUCTIONS "DEPUTY"
MICHAEL HARO (424) 220-9443

DATE:	3/14/2019
SCALE:	1"=50'
DRAWN BY:	IR
CHECKED BY:	JVJ
PROJECT NO.:	
JOB NO.:	
FILE NO.:	
SHEET NO.:	03 OF 07

APPROVED BY:

NAME/SIGNATURE TITLE DATE

NAME/SIGNATURE TITLE DATE

NAME/SIGNATURE TITLE DATE

REVISIONS

NO.:	DATE:	DESCRIPTION:	BY:

NOT A PERMIT

Y:\Plans\Los Angeles\149504_FULL_4TH_GRAND VISTA_3RD PL_FULL_LORENA_6TH_.dwg

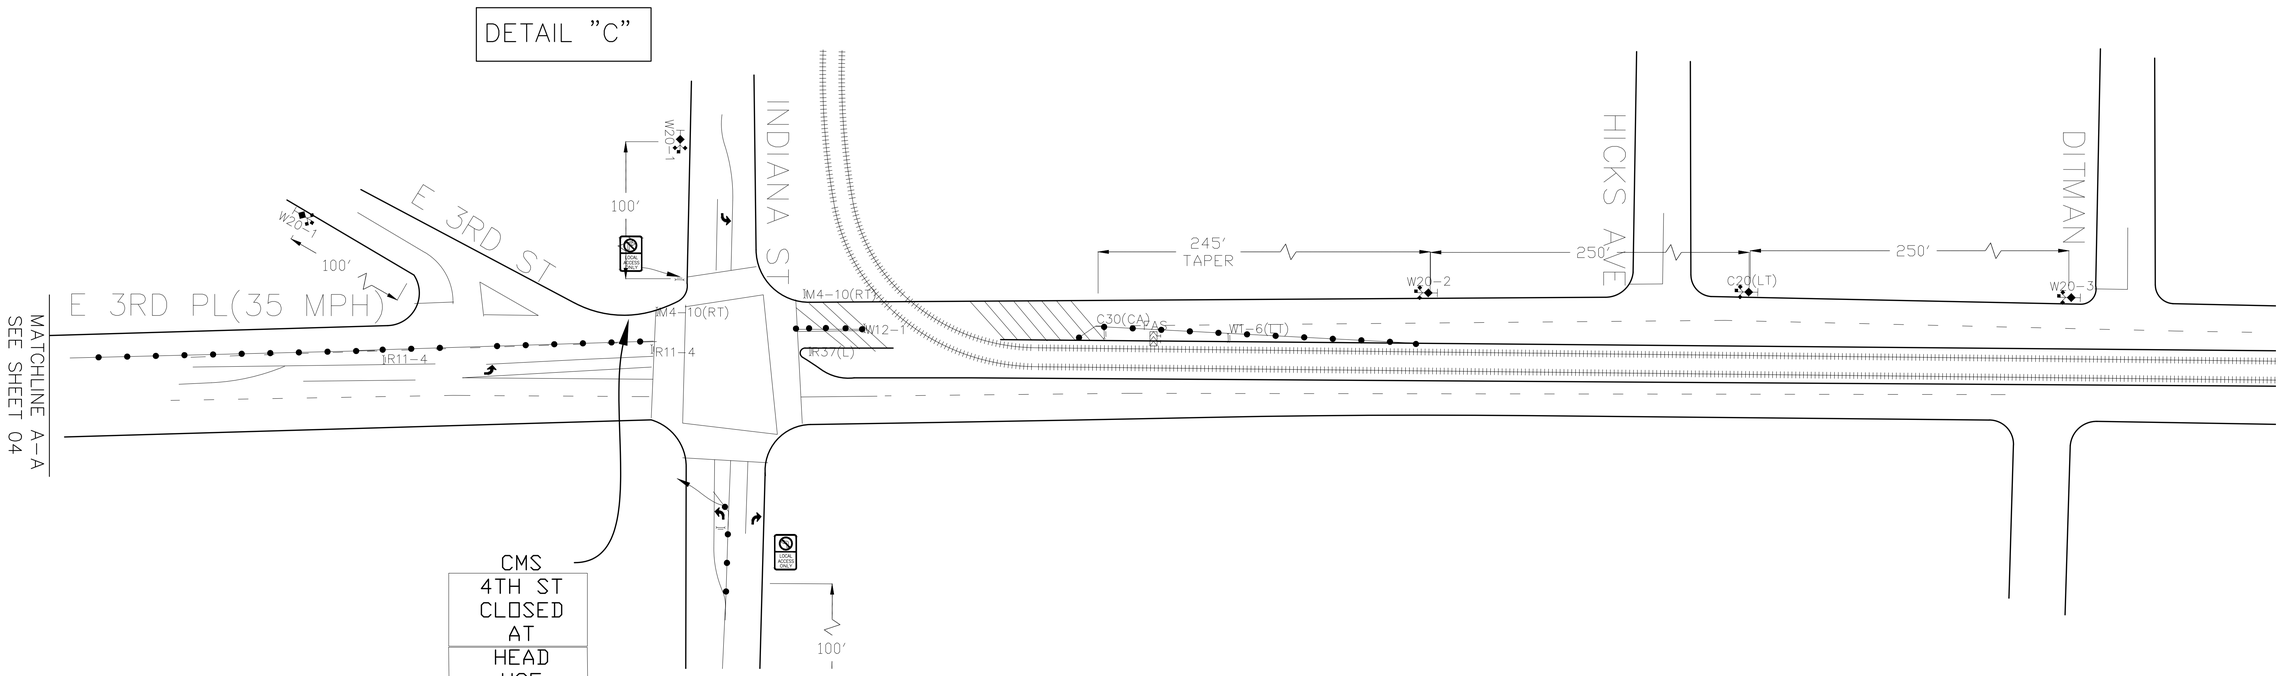

LEGEND:

- ADVANCE WARNING SIGN
- TYPE III BARRICADE
- SIGN ON TYPE III BARRICADE
- SIGN ON TYPE I BARRICADE
- 28" TRAFFIC CONE – REFLECTIVE
- FLASHING ARROW SIGN (FAS)
- CLOSURE/WORK AREA

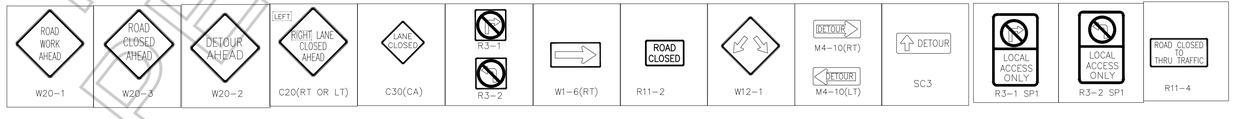

FILM LA COORDINATOR: MICHAEL GONZALEZ
FILM LA PERMIT # F-149504

FULL CLOSURE OF 4TH(BRIDGE) ST, CONCORD-LORENA, 3/30, 1201AM-3/31 ,11PM
FULL CLOSURE OF LORENA, 5TH-2ND ST, 3/10, 1201AM-3/31, 10PM
FULL CLOSURE OF 4TH ST, CONCORD-LORENA, 3/30, & 3/31, 0400-2300
FULL CLOSURE OF BERNAL. 4TH ST EAGLE ST 3/30, & 3/31, 0400-2300

PROJECT/SHEET TITLE: FULL CLOSURE OF LORENA ST, 1ST-6TH ST, 3/30, & 3/31, 0500-2000
FULL CLOSURE OF 4TH(BRIDGE) ST, GRANDE VISTA- 3RD PL, 3/30, & 3/31, 0500-2000
FULL CLOSURE OF ALLEY EAST OF LORENA, LANFRANCO-4TH ST 3/30, & 3/31, 0500-2000
FULL CLOSURE OF 5TH ST, LORENA-STUDILLO AVE 3/30, & 3/31, 0500-2000
FULL CLOSURE OF EAGLE ST, LORENA-STUDILLO AVE 3/30, & 3/31, 0500-2000
FULL CLOSURE OF LANFRANCO, LORENA-STUDILLO AVE 3/30, & 3/31, 0500-2000

COMPANY/CONTACT: DEPUTY PRODUCTIONS "DEPUTY"
MICHAEL HARO (424) 220-9443

DATE:	3/14/2019
SCALE:	1"=50'
DRAWN BY:	IR
CHECKED BY:	JVJ
PROJECT NO.:	
JOB NO.:	
FILE NO.:	
SHEET NO.:	04 OF 07

APPROVED BY:

NAME/SIGNATURE TITLE DATE

NAME/SIGNATURE TITLE DATE

NAME/SIGNATURE TITLE DATE

REVISIONS

NO.:	DATE:	DESCRIPTION:	BY:

NOT A PERMIT

Y:\Plans\Los Angeles\149504_FULL_4TH_GRAND VISTA_3RD PL_FULL_LORENA_6TH_.dwg

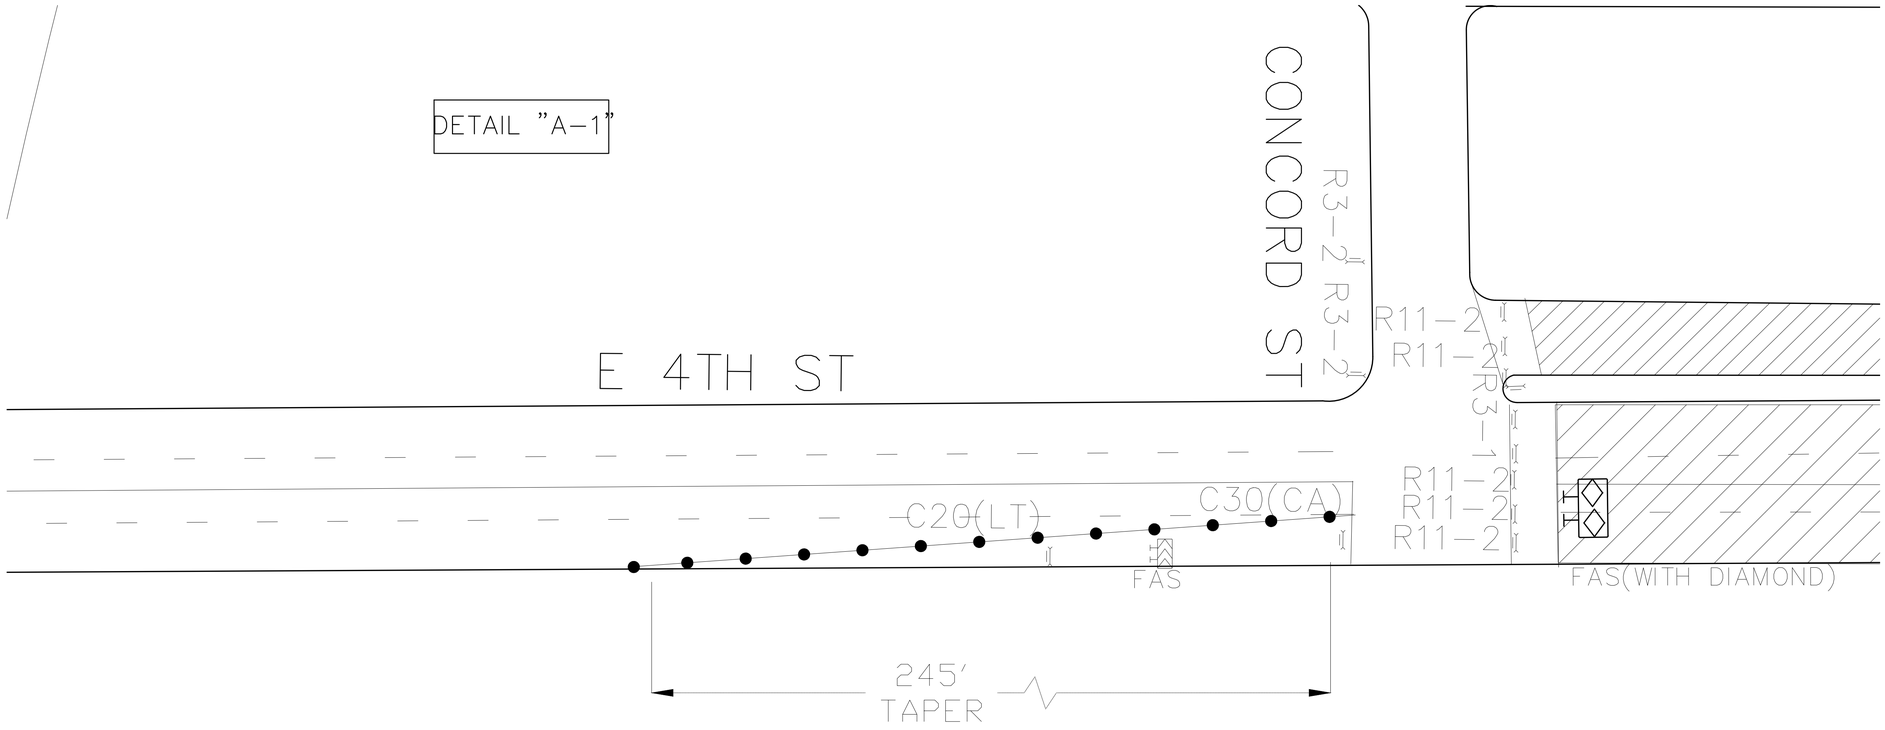

Permit #F00149504-A

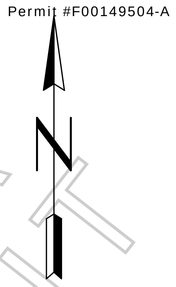

LEGEND:

- ADVANCE WARNING SIGN
- TYPE III BARRICADE
- SIGN ON TYPE III BARRICADE
- SIGN ON TYPE I BARRICADE
- 28" TRAFFIC CONE - REFLECTIVE
- FLASHING ARROW SIGN (FAS)
- CLOSURE/WORK AREA

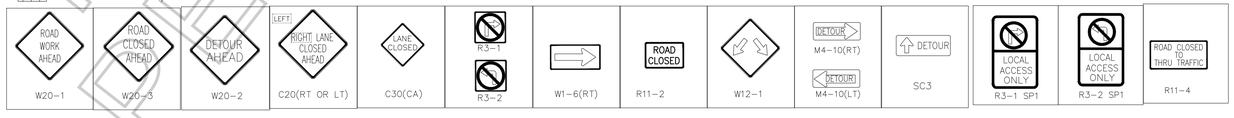

NOT A PERMIT

FILM LA COORDINATOR: MICHAEL GONZALEZ
FILM LA PERMIT # F-149504

FULL CLOSURE OF 4TH(BRIDGE) ST, CONCORD-LORENA, 3/30, 1201AM-3/31 ,11PM
FULL CLOSURE OF LORENA, 5TH-2ND ST, 3/10, 1201AM-3/31, 10PM
FULL CLOSURE OF 4TH ST, CONCORD-LORENA, 3/30, & 3/31, 0400-2300
FULL CLOSURE OF BERNAL. 4TH ST EAGLE ST 3/30, & 3/31, 0400-2300

PROJECT/SHEET TITLE: FULL CLOSURE OF LORENA ST, 1ST-6TH ST, 3/30, & 3/31, 0500-2000
FULL CLOSURE OF 4TH(BRIDGE) ST, GRANDE VISTA- 3RD PL, 3/30, & 3/31, 0500-2000
FULL CLOSURE OF ALLEY EAST OF LORENA, LANFRANCO-4TH ST 3/30, & 3/31, 0500-2000
FULL CLOSURE OF 5TH ST, LORENA-STUDILLO AVE 3/30, & 3/31, 0500-2000
FULL CLOSURE OF EAGLE ST, LORENA-STUDILLO AVE 3/30, & 3/31, 0500-2000
FULL CLOSURE OF LANFRANCO, LORENA-STUDILLO AVE 3/30, & 3/31, 0500-2000

DATE:	3/14/2019
SCALE:	1"=50'
DRAWN BY:	IR
CHECKED BY:	JVJ
PROJECT NO.:	
JOB NO.:	
FILE NO.:	
SHEET NO.:	05 OF 07

COMPANY/CONTACT: DEPUTY PRODUCTIONS "DEPUTY"
MICHAEL HARO (424) 220-9443

APPROVED BY:

NAME/SIGNATURE TITLE DATE

NAME/SIGNATURE TITLE DATE

NAME/SIGNATURE TITLE DATE

REVISIONS

NO.:	DATE:	DESCRIPTION:	BY:

Y:\Plans\Los Angeles\149504_FULL_4TH_GRAND VISTA_3RD PL_FULL_LORENA_6TH_.dwg

DETAIL "B-1"

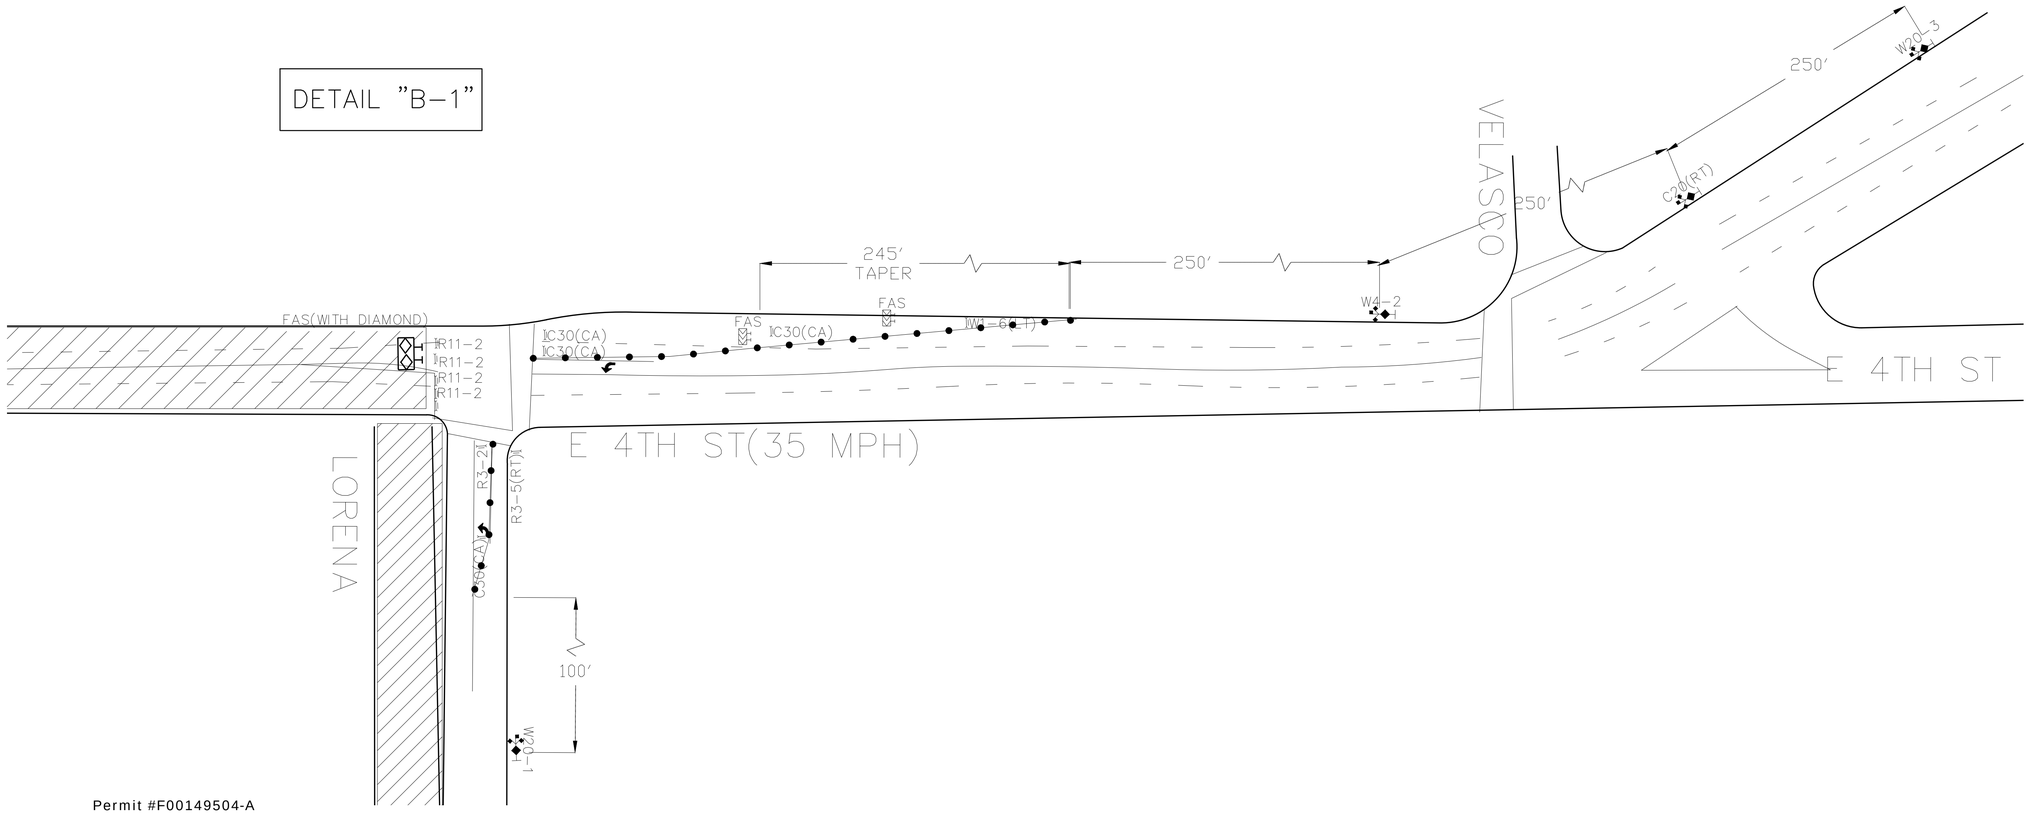

Permit #F00149504-A

LEGEND:

- ADVANCE WARNING SIGN
- I TYPE III BARRICADE
- II SIGN ON TYPE III BARRICADE
- I SIGN ON TYPE I BARRICADE
- 28" TRAFFIC CONE - REFLECTIVE
- FLASHING ARROW SIGN (FAS)
- CLOSURE/WORK AREA

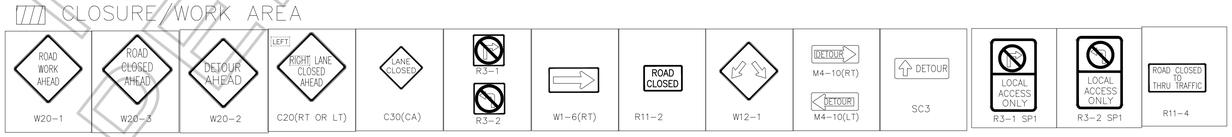

NOT A PERMIT

FILM LA COORDINATOR: MICHAEL GONZALEZ
FILM LA PERMIT # F-149504

FULL CLOSURE OF 4TH(BRIDGE) ST, CONCORD-LORENA, 3/30, 1201AM-3/31 ,11PM
FULL CLOSURE OF LORENA, 5TH-2ND ST, 3/10, 1201AM-3/31, 10PM
FULL CLOSURE OF 4TH ST, CONCORD-LORENA, 3/30, & 3/31, 0400-2300
FULL CLOSURE OF BERNAL. 4TH ST EAGLE ST 3/30, & 3/31, 0400-2300

PROJECT/SHEET TITLE: FULL CLOSURE OF LORENA ST, 1ST-6TH ST, 3/30, & 3/31, 0500-2000
FULL CLOSURE OF 4TH(BRIDGE) ST, GRANDE VISTA- 3RD PL, 3/30, & 3/31, 0500-2000
FULL CLOSURE OF ALLEY EAST OF LORENA, LANFRANCO-4TH ST 3/30, & 3/31, 0500-2000
FULL CLOSURE OF 5TH ST, LORENA-STUDILLO AVE 3/30, & 3/31, 0500-2000
FULL CLOSURE OF EAGLE ST, LORENA-STUDILLO AVE 3/30, & 3/31, 0500-2000
FULL CLOSURE OF LANFRANCO, LORENA-STUDILLO AVE 3/30, & 3/31, 0500-2000

DATE:	3/14/2019
SCALE:	1"=50'
DRAWN BY:	IR
CHECKED BY:	JVJ
PROJECT NO.:	
JOB NO.:	
FILE NO.:	
SHEET NO.:	06 OF 07

COMPANY/CONTACT: DEPUTY PRODUCTIONS "DEPUTY"
MICHAEL HARO (424) 220-9443

APPROVED BY:

NAME/SIGNATURE TITLE DATE

NAME/SIGNATURE TITLE DATE

NAME/SIGNATURE TITLE DATE

REVISIONS

NO.:	DATE:	DESCRIPTION:	BY:

Y:\Plans\Los Angeles\149504_FULL_4TH_GRAND VISTA_3RD PL_FULL_LORENA_6TH_.dwg

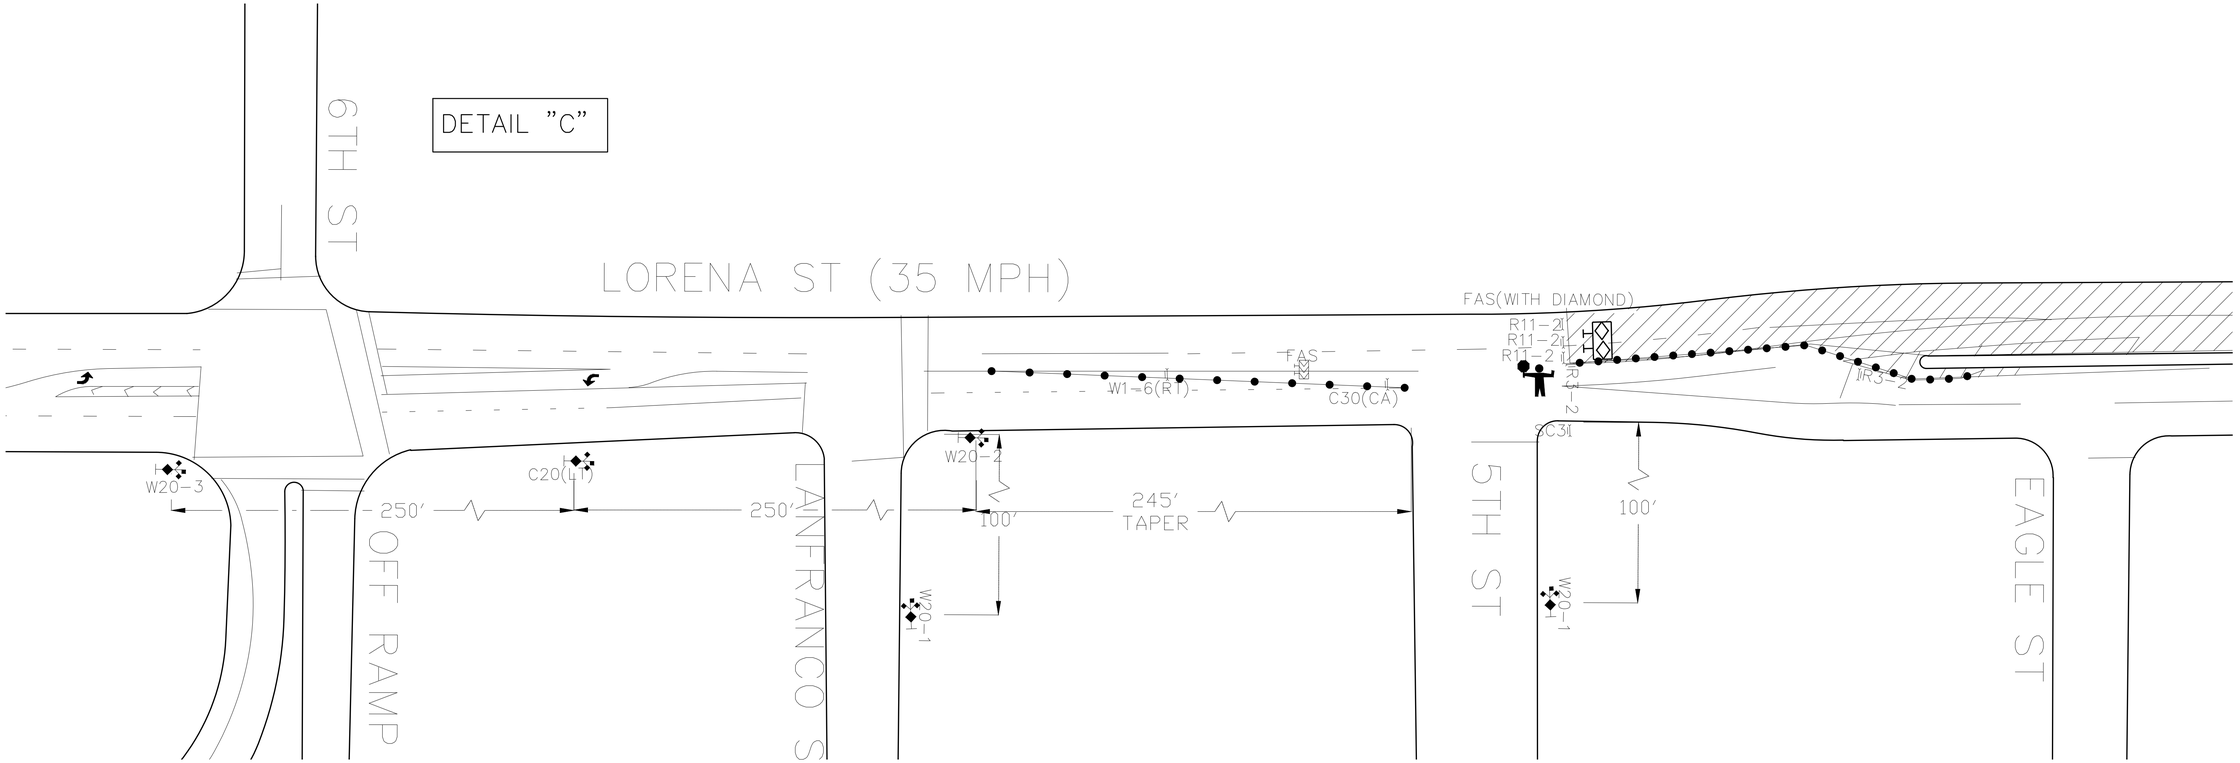

Permit #F00149504-A

LEGEND:

- ADVANCE WARNING SIGN
- TYPE III BARRICADE
- SIGN ON TYPE III BARRICADE
- SIGN ON TYPE I BARRICADE
- 28" TRAFFIC CONE – REFLECTIVE
- FLASHING ARROW SIGN (FAS)
- CLOSURE/WORK AREA

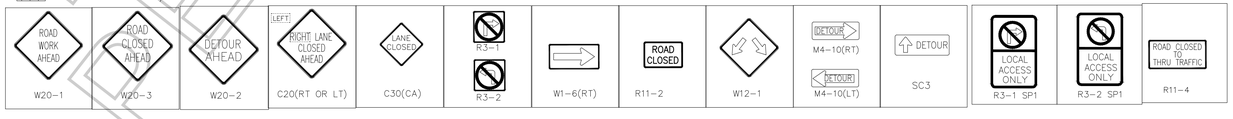

NOT A PERMIT

FILM LA COORDINATOR: MICHAEL GONZALEZ
FILM LA PERMIT # F-149504

FULL CLOSURE OF 4TH(BRIDGE) ST, CONCORD-LORENA, 3/30, 1201AM-3/31 ,11PM
FULL CLOSURE OF LORENA, 5TH-2ND ST, 3/10, 1201AM-3/31, 10PM
FULL CLOSURE OF 4TH ST, CONCORD-LORENA, 3/30, & 3/31, 0400-2300
FULL CLOSURE OF BERNAL. 4TH ST EAGLE ST 3/30, & 3/31, 0400-2300

PROJECT/SHEET TITLE: FULL CLOSURE OF LORENA ST, 1ST-6TH ST, 3/30, & 3/31, 0500-2000
FULL CLOSURE OF 4TH(BRIDGE) ST, GRANDE VISTA- 3RD PL, 3/30, & 3/31, 0500-2000
FULL CLOSURE OF ALLEY EAST OF LORENA, LANFRANCO-4TH ST 3/30, & 3/31, 0500-2000
FULL CLOSURE OF 5TH ST, LORENA-STUDILLO AVE 3/30, & 3/31, 0500-2000
FULL CLOSURE OF EAGLE ST, LORENA-STUDILLO AVE 3/30, & 3/31, 0500-2000
FULL CLOSURE OF LANFRANCO, LORENA-STUDILLO AVE 3/30, & 3/31, 0500-2000

DATE:	3/14/2019
SCALE:	1"=50'
DRAWN BY:	IR
CHECKED BY:	JVJ
PROJECT NO.:	
JOB NO.:	
FILE NO.:	
SHEET NO.:	07 OF 07

COMPANY/CONTACT: DEPUTY PRODUCTIONS "DEPUTY"
MICHAEL HARO (424) 220-9443

APPROVED BY:

NAME/SIGNATURE TITLE DATE

NAME/SIGNATURE TITLE DATE

NAME/SIGNATURE TITLE DATE

REVISIONS

NO.:	DATE:	DESCRIPTION:	BY:

Y:\Plans\Los Angeles\149504_FULL_4TH_GRAND VISTA_3RD PL_FULL_LORENA_6TH_.dwg

Appointment of Stanley Production Services
As Authorized Agent and Representative

I certify that I am a representative of Deputy Productions LLC ("Principal") and am authorized to enter into binding contractual agreements on its behalf. I further certify that I am authorized by Principal to appoint other representatives and agents for Principal and to give such representatives and agents authority to enter into and bind Principal to agreements relating to the issuance of and compliance with location film (e.g. theatrical, television, commercial and other motion. picture filming) and still photographic permits, including the permits themselves and any riders to such permits. Acting on behalf of Principal in my capacity as its authorized representative, I appoint Stanley Production Services and it employees and agents SPS as Principal's authorized representatives and agents to apply for location film (e.g. theatrical, television, commercial and other motion. picture filming) and still photographic permits on behalf of Principal through FilmLA, Inc. for any city, county or through any other jurisdictions where FilmLA, Inc. operates, to negotiate, discuss, accept, modify, agree to and bind Principal to the terms and conditions of such permits (including all restrictions and/or community guidelines applicable to any such permit); and to execute such permits on behalf of Principal. Principal understands, acknowledges and agrees that it (and/or its insurer) remains responsible and liable for all obligations imposed by or incidental to any permit or rider issued to Principal signed by any employee or agent of (including any coordinator, runner or messenger used by SPS Principal further agrees to comply with the terms and conditions of any such permits and hereby appoint SPS as an authorized representative to facilitate compliance with such terms and conditions following issuance of any such permits and to enter into agreements for Principal with respect thereto. Any person, agency, entity, or organization (including FilmLA, Inc. and any city, county or other jurisdictions where FilmLA, Inc. operates) may rely upon this appointment and need not obtain further authorization for any act described herein. An original or faxed copy of this appointment shall be sufficient, and may be treated as an original for your purposes. The appointment may be revoked by Principal at any time in writing delivered to FilmLA, Inc., but in any case shall expire one (1) year from the date of execution set forth below.

I declare under penalty of perjury under the laws of the State of California that I am authorized to appoint SPS as agent for Principal, and based upon that authority I hereby appoin SPS as Principal's agent as set forth herein.

Date: 3/28/19

Michael Haro

Representative's Signature

Representative's Name (Please Print)

Locations

Representative's Title (Please Print)

Deputy Productions LLC

Name of Principal (i.e. company name) (Please Print)

Street: 1385 Collier Road NW
City: Atlanta
State: GA
ZIP: 30318

Principal's Mailing Address (Please Print)

404-900-7815

Principal's Phone Number (Please Print)

Stanley Production Services

957 Woodlawn Dr
Thousand Oaks Ca 91360

NOT A PERMIT